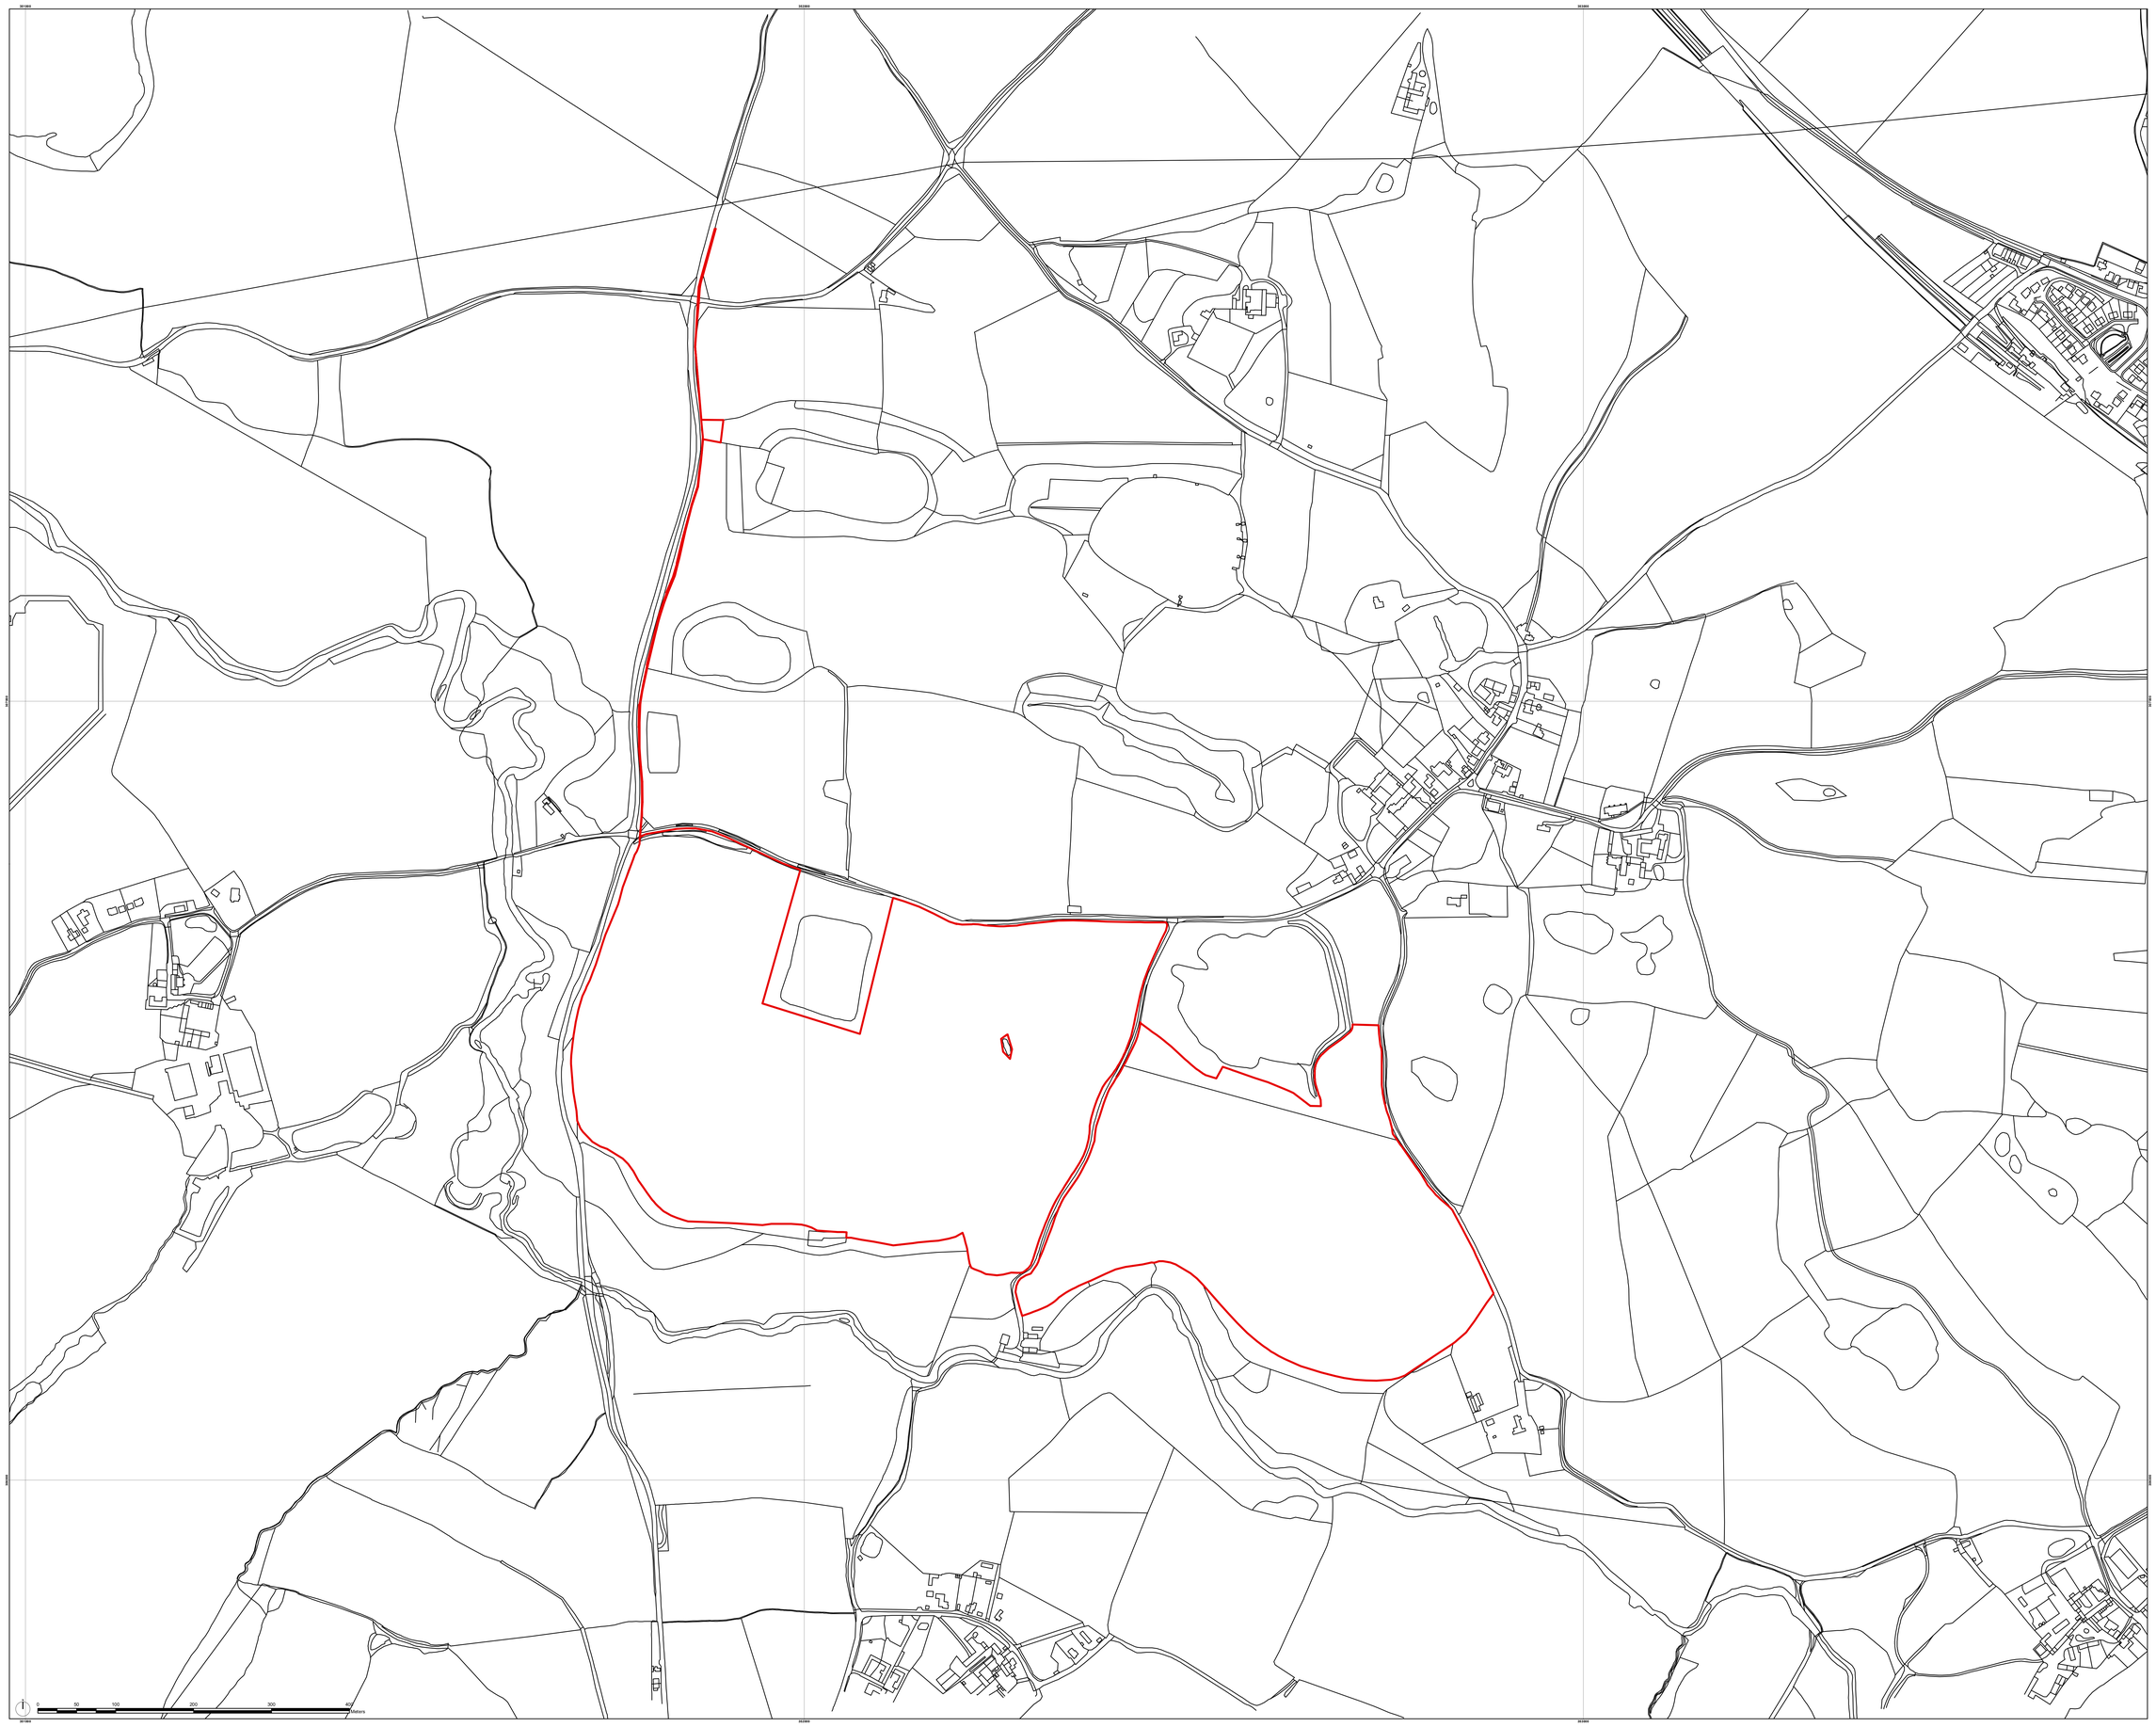

LEGEND

Site boundary

Issue.	Issue Details	Date
04	Boundary Amendments	25/07/2022
03	Boundary Amendments	01/07/2022
02	Boundary Amendments	08/03/2022
01		02/12/2021

Client:

Econergy International LTD

Project:

Berrington Solar Farm

Drawing Title:

Site Location Plan

Drawing No: 1051487-ADAS-XX-XX-DR-P-B006

Scale: 1:2,500 at A0

Drawn by: IH Date: 02/12/2021

Checked by: DH Date: 02/12/2021

© Crown copyright and database rights (2021) OS 0100058606
For reference purposes only. No further copies may be made

ADAS, 11d Park House, Milton Park,
Milton, Abingdon, Oxford, OX14 4RS
Tel: 01235 315630

© RSK ADAS LTD